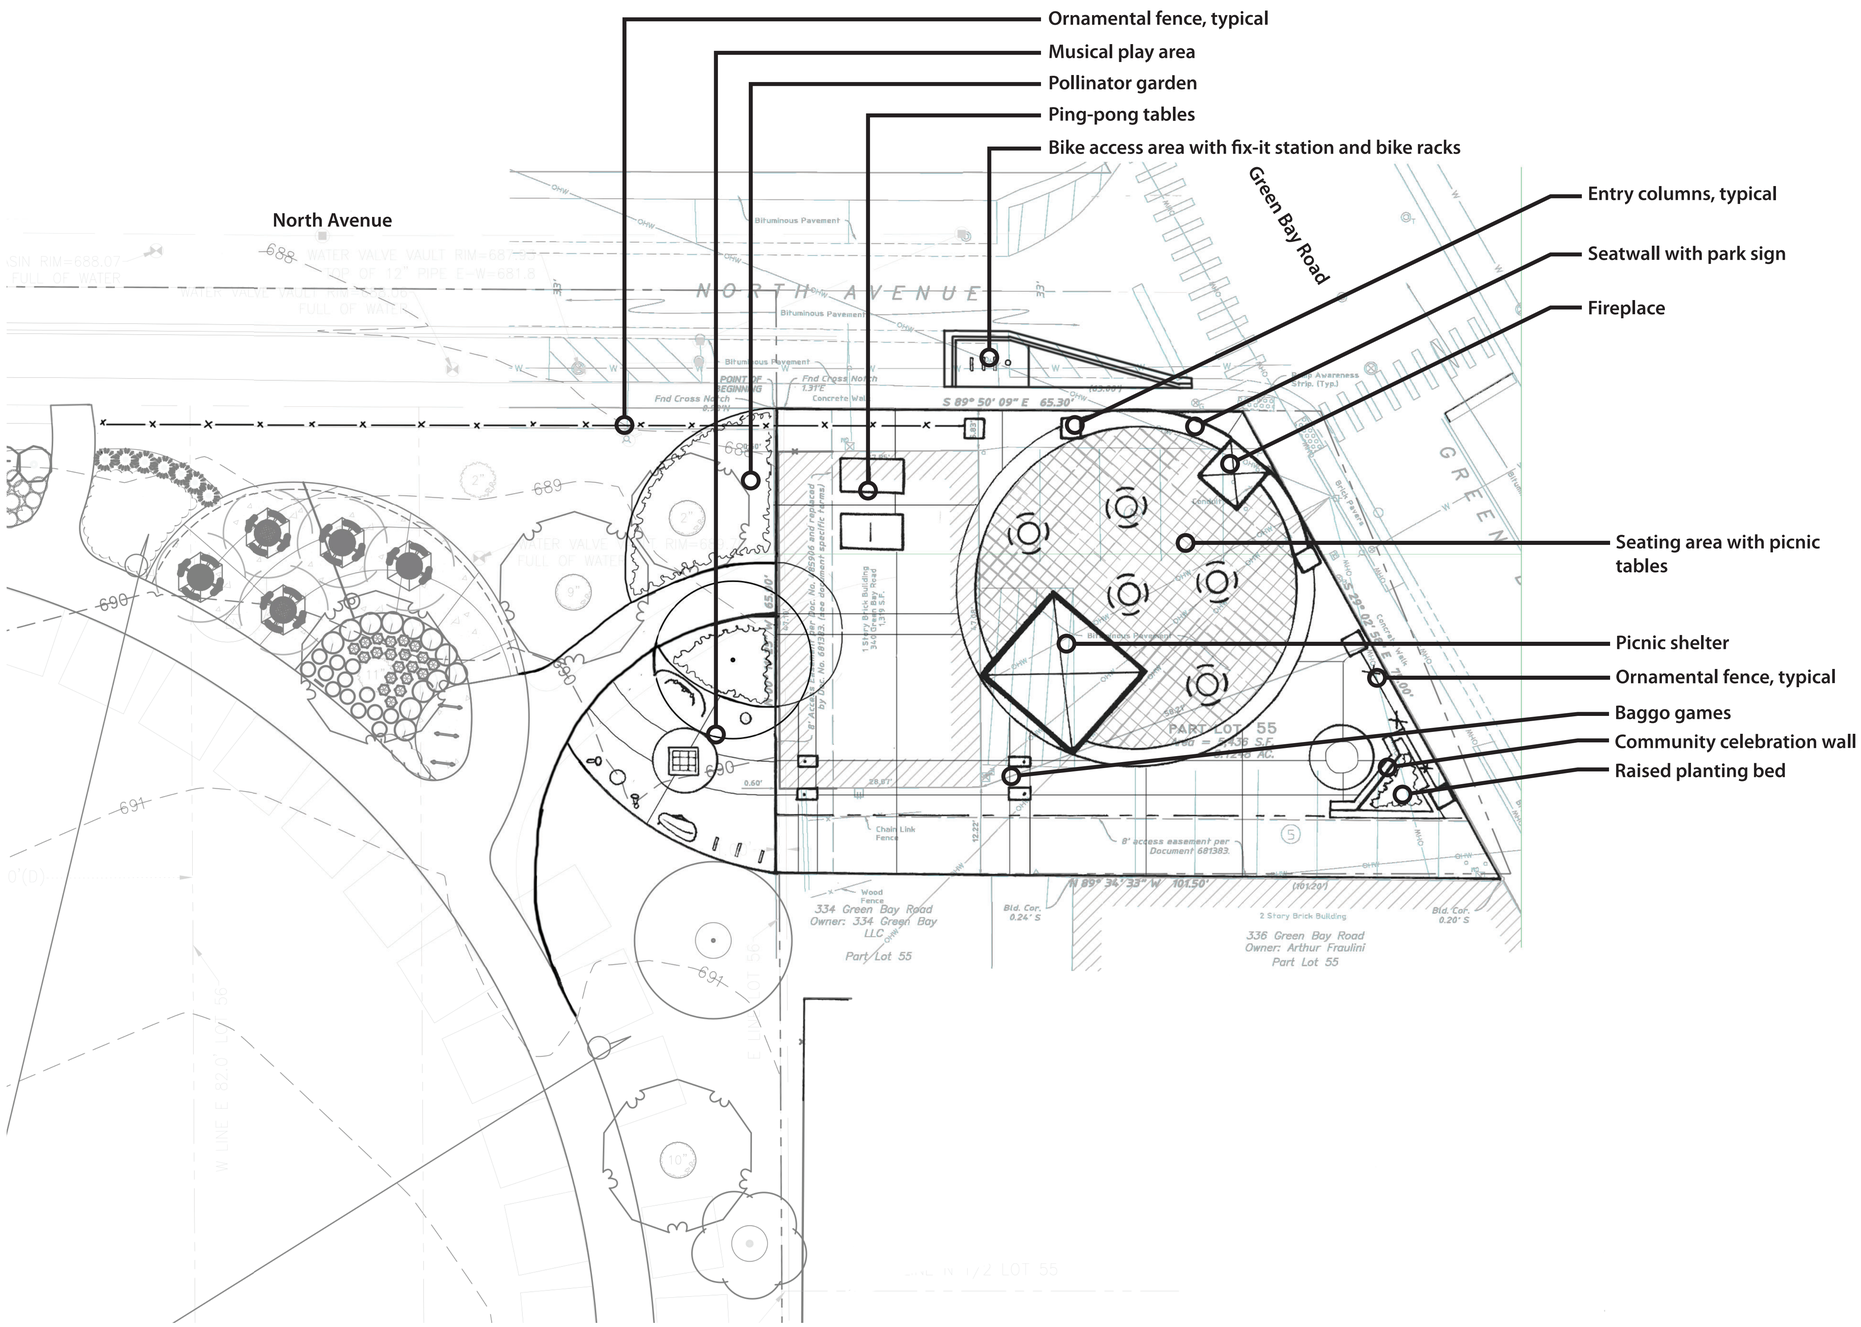

Fireplace

Fireplace

Community celebration wall

Entry plaza paving

Bike fix-it station

Stone entry columns

Musical Play

Ping-pong table

Baggo Games

HITCHCOCK DESIGN GROUP
creating better places

Concept Plan - Phase II

Everts Park Master Plan

Highwood, Illinois

celebrate highwood
CITY of HIGHWOOD
Incorporated 1887

NORTH

SCALE: 1"=10'

0' 10' 20' 40'

ISSUE DATE: September 2, 2022
All drawings are preliminary and subject to change.
© 2022 Hitchcock Design Group

PREPARED FOR:
City of Highwood